(KRISHANA VIHAR)

PROPOSED RESIDENTIAL SCHEME ON PART KHASRA NO 232 ADJOINING MANSAROVER SCHEME VILLAGE PAL AT JODHPUR.

(ROOP RAJAT TOWN SHIP)
APPROVED SCHEME BY S.T.P. OFFICE
KHASRA No. 209

AREA ANALYSIS

PLOT AREA	4405·4	SQ YDS	59·98 %
ROAD AREA	2017·6	" "	27·48 %
O.C.F.	511·0	" "	6·96 %
PARK & OPEN	410·0	" "	5·58 %
	7344·0	" "	100·00 %

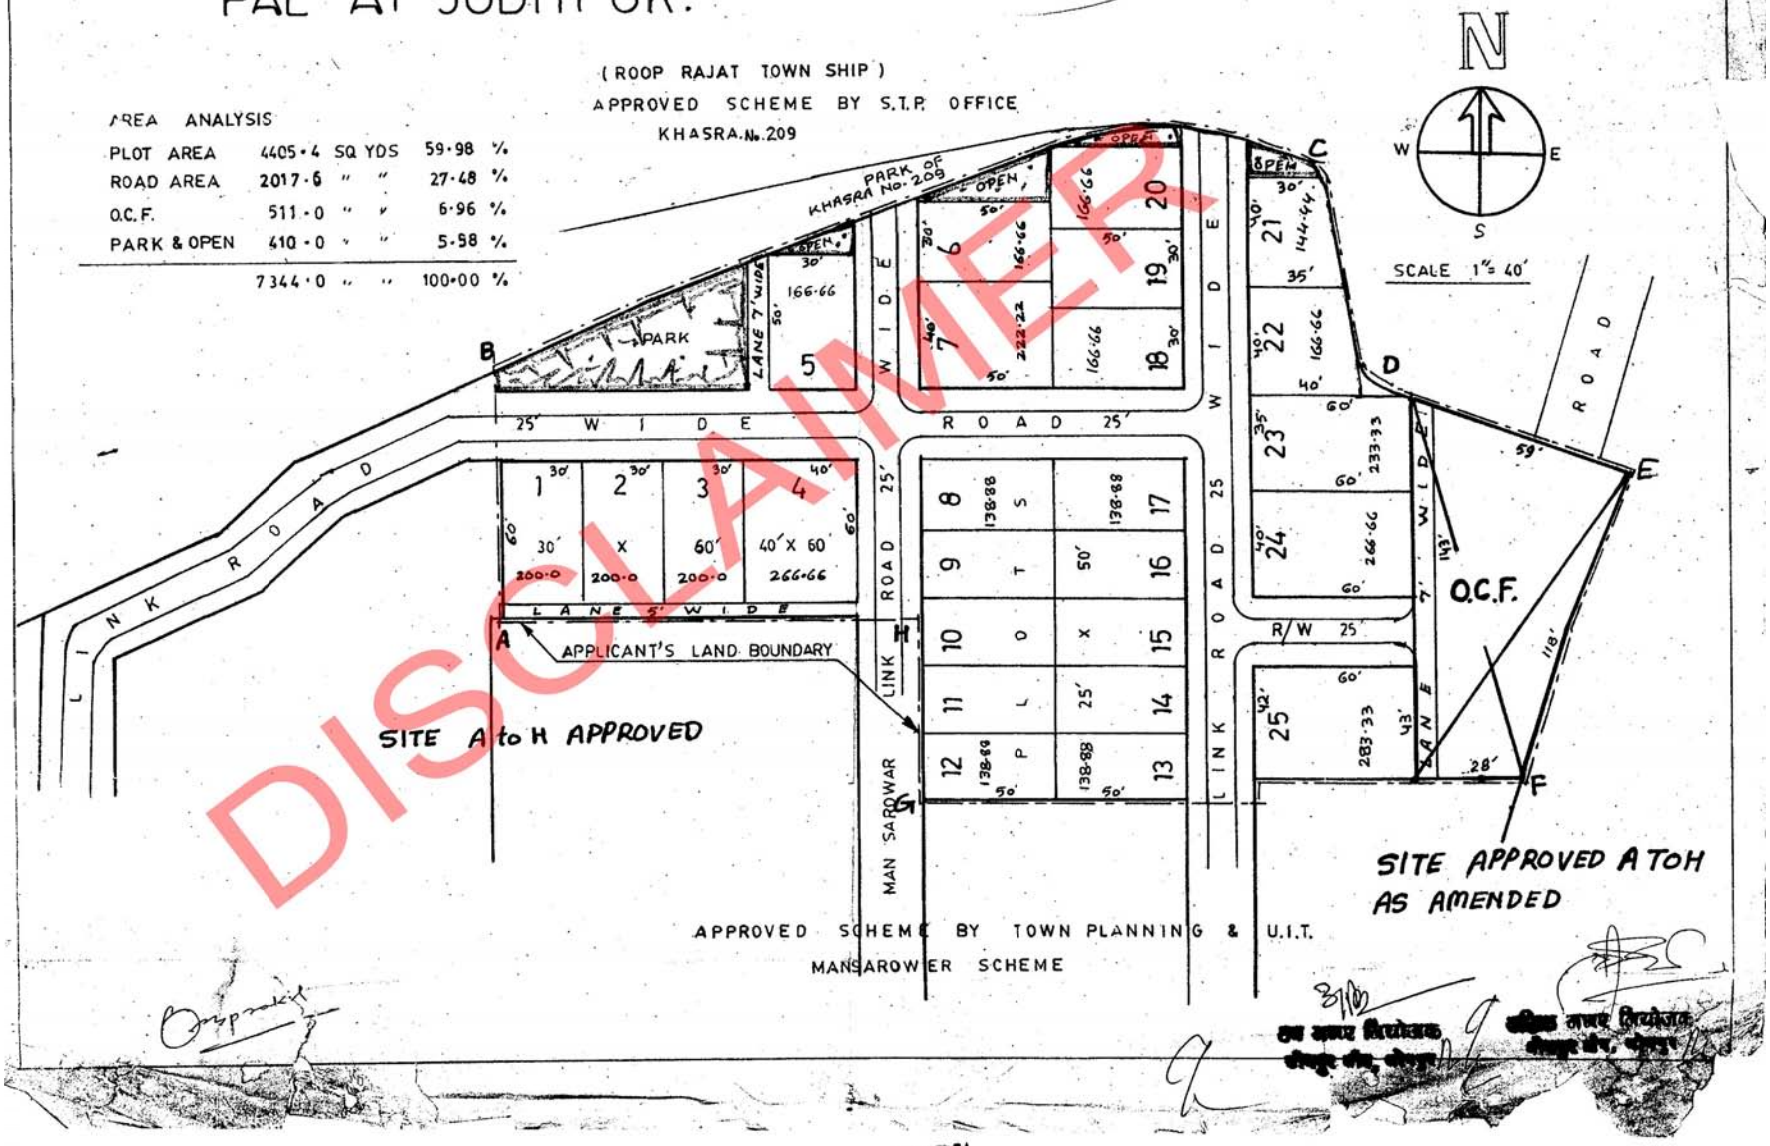

DISCLAIMER

TRUE - COPY

DISCLAIMER

1.Map for indicative/reference purpose only.
2.Not to be used for legal or evidence purpose.
3.For authentic / authorised copy please contact Citizen Facilitation Center, JDA office.