LEELA KANAK VATIKA

PROPOSED RESIDENTIAL SCHEME ON KHASRA NO. 496 VILLAGE PAL ON PAL TO BASNI ROAD AT JODHPUR.

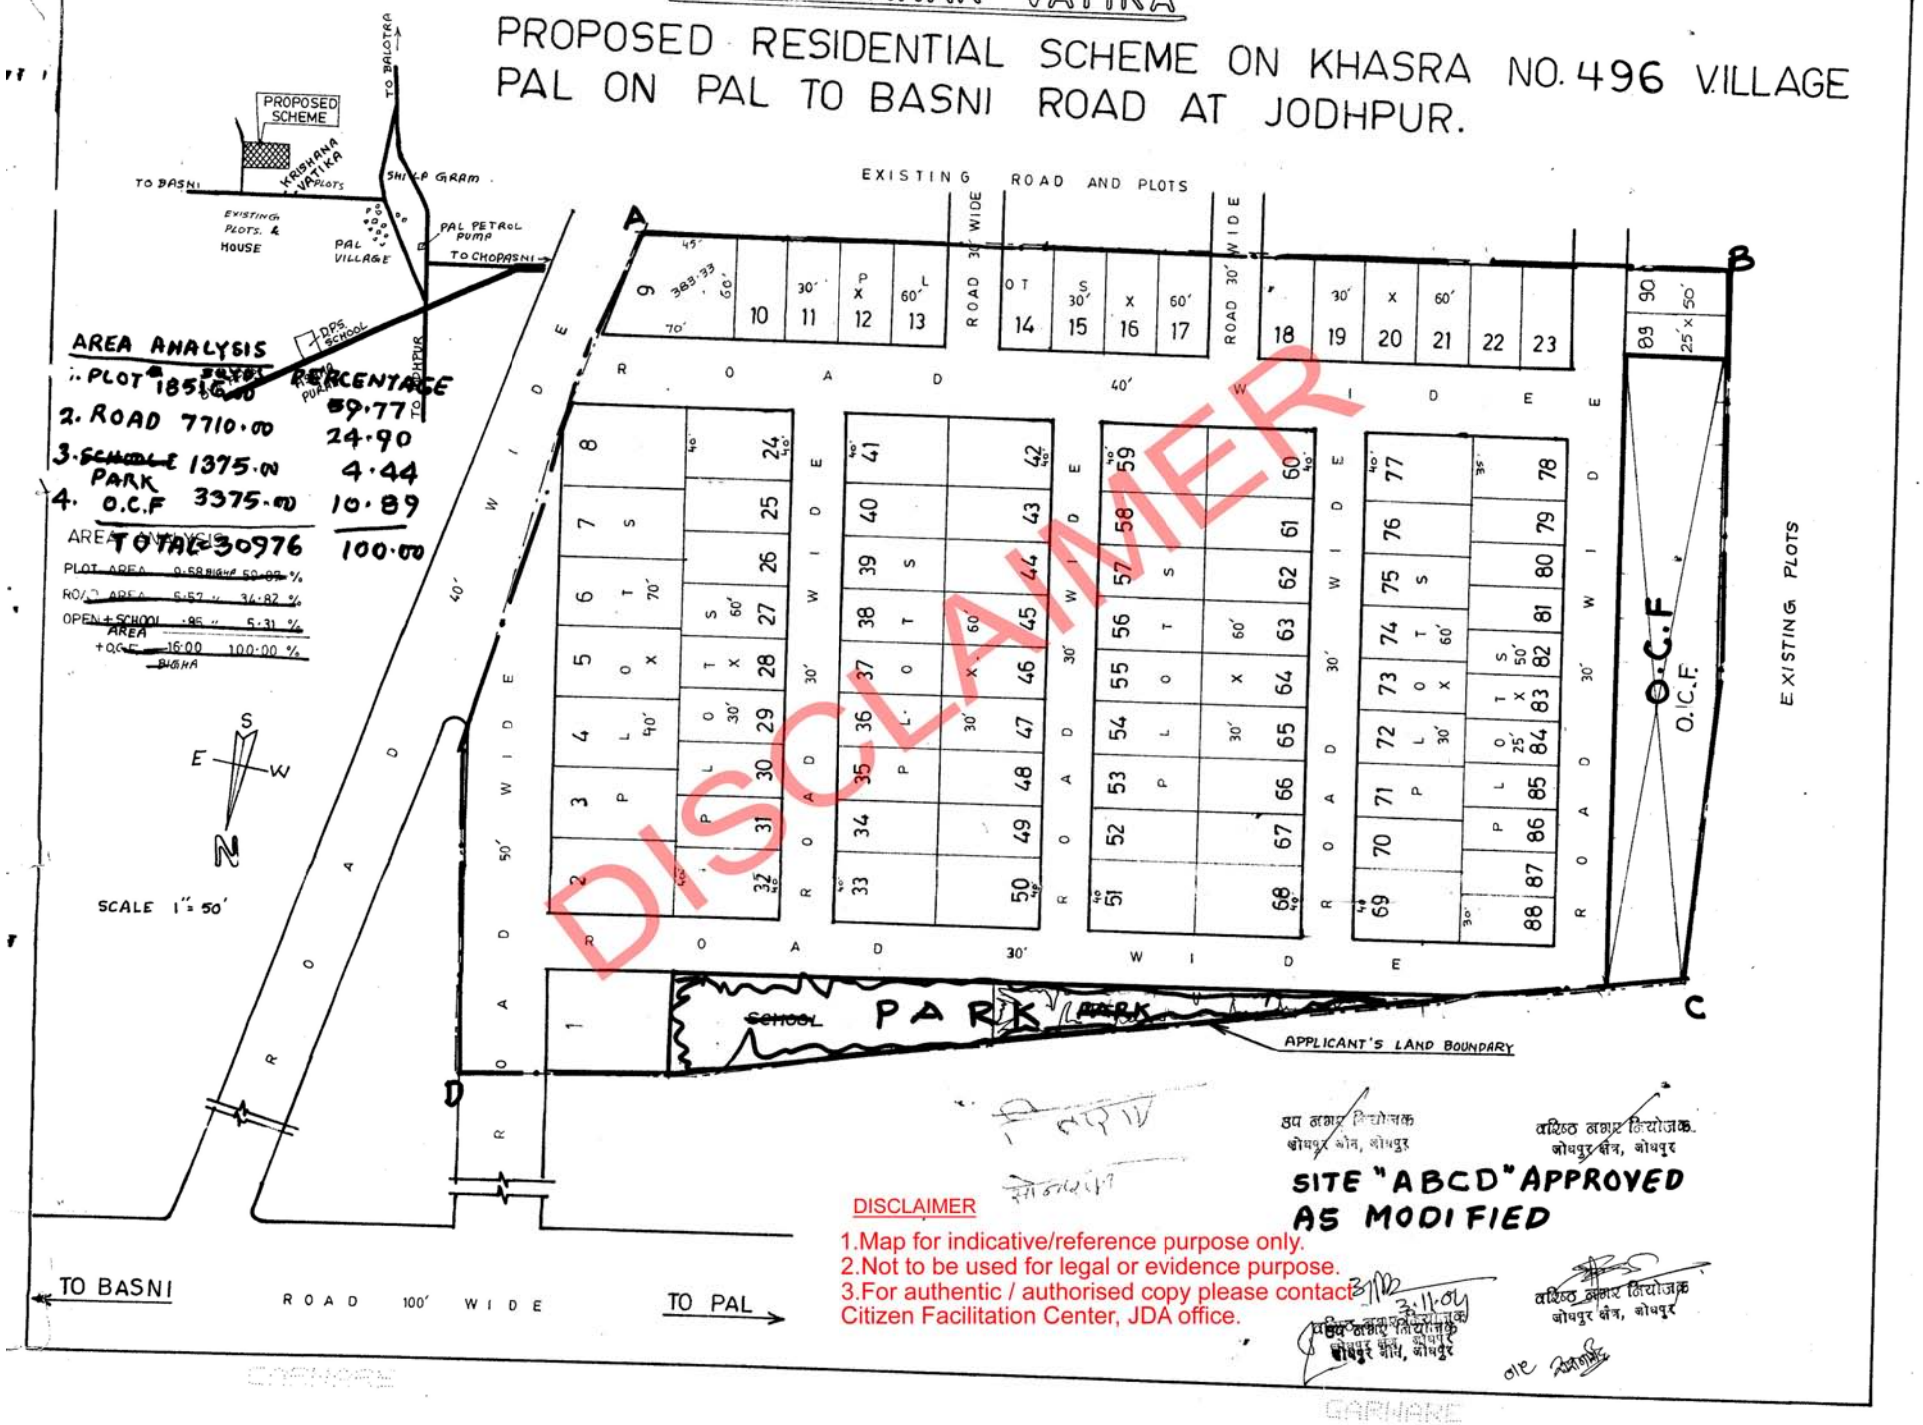

AREA ANALYSIS

		PERCENTAGE
1. PLOT	18516.00	59.77
2. ROAD	7710.00	24.90
3. ~~SCHOOL~~ PARK	1375.00	4.44
4. O.C.F	3375.00	10.89
TOTAL	30976	100.00

AREA ANALYSIS

PLOT AREA	9.58 BIGHA	50.09 %
ROAD AREA	6.57 "	34.82 %
OPEN + SCHOOL AREA	.96 "	5.31 %
+ O.C.F	16.00 BIGHA	100.00 %

DISCLAIMER

1.Map for indicative/reference purpose only.
2.Not to be used for legal or evidence purpose.
3.For authentic / authorised copy please contact Citizen Facilitation Center, JDA office.

उप नगर नियोजक
जोधपुर क्षेत्र, जोधपुर

वरिष्ठ नगर नियोजक
जोधपुर क्षेत्र, जोधपुर

SITE "ABCD" APPROVED AS MODIFIED

उप नगर नियोजक
जोधपुर क्षेत्र, जोधपुर

वरिष्ठ नगर नियोजक
जोधपुर क्षेत्र, जोधपुर

DISCLAIMER

CAMWARE

CAMWARE

NOTE - O.C.F

उप नगर नियोजक
जोधपुर क्षेत्र, जोधपुर